ANSI D 24"x36"

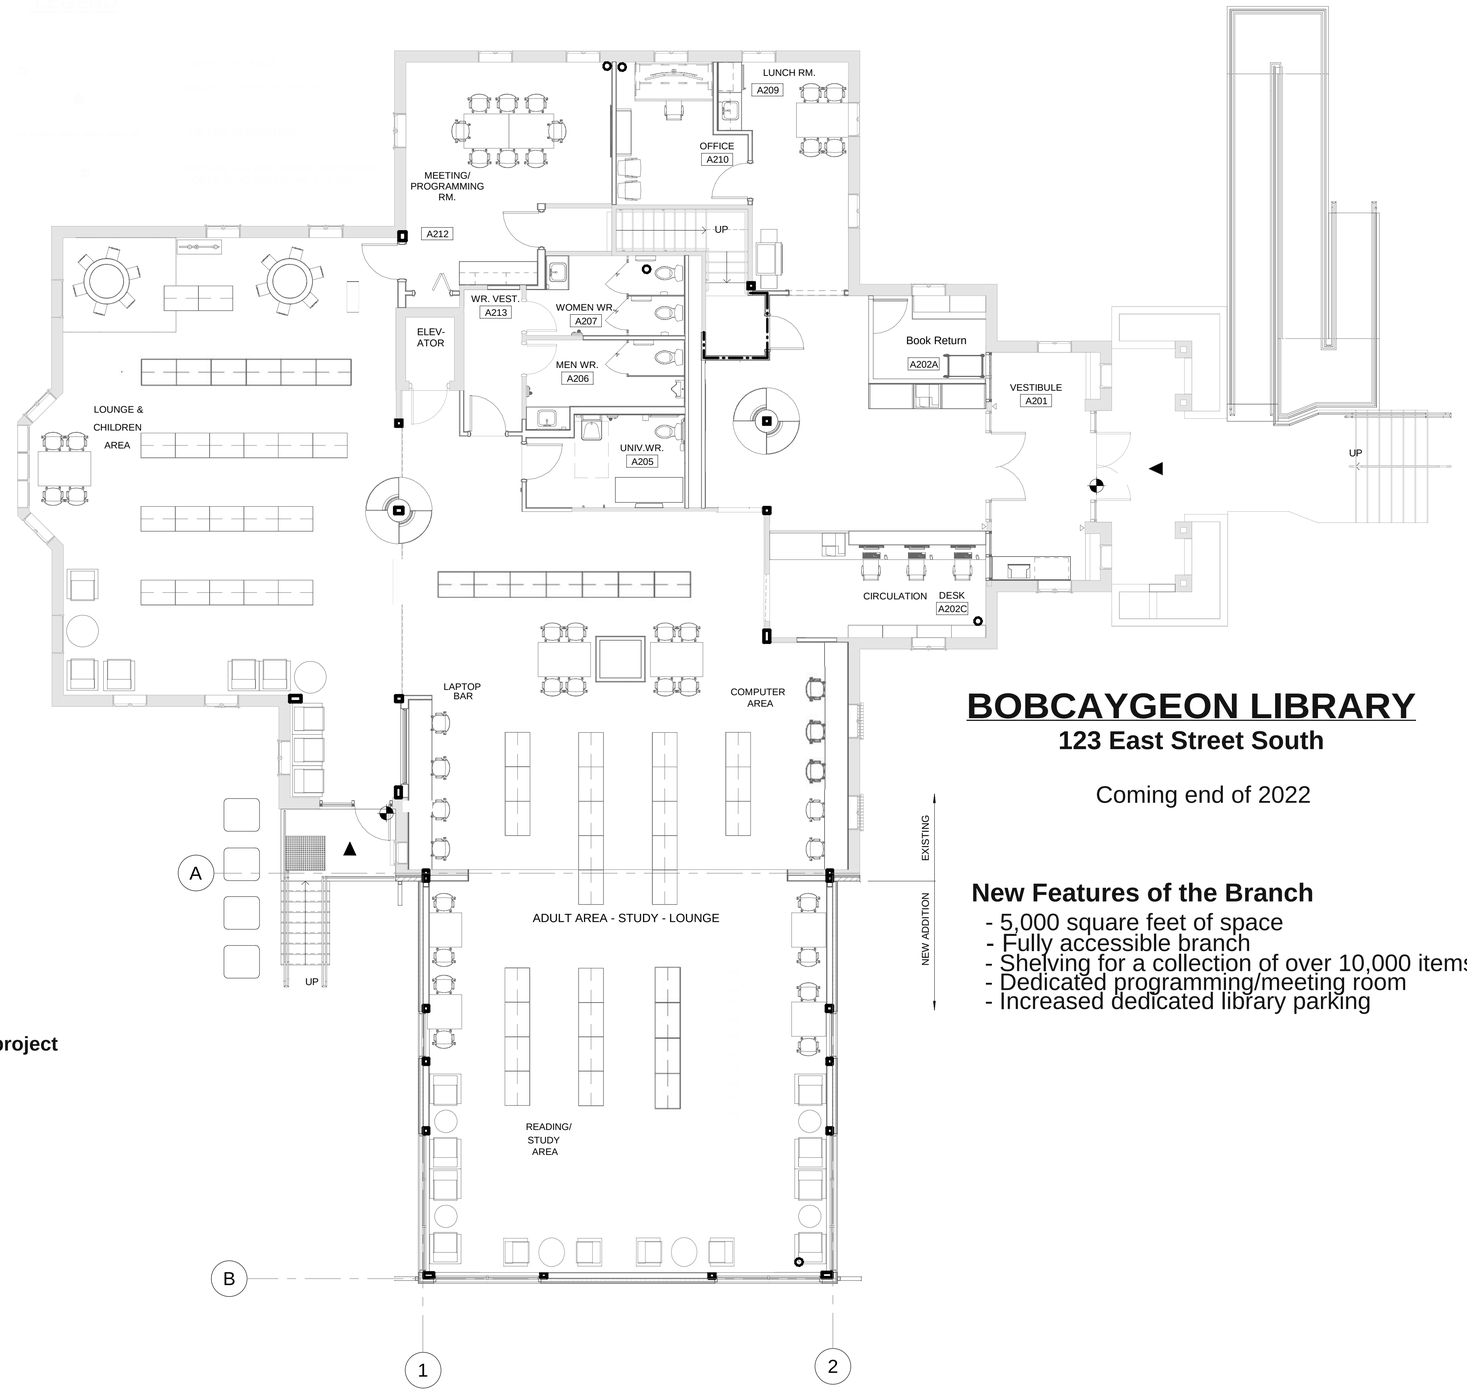

BOBCAYGEON LIBRARY

123 East Street South

Coming end of 2022

New Features of the Branch

- 5,000 square feet of space
- Fully accessible branch
- Shelving for a collection of over 10,000 items
- Dedicated programming/meeting room
- Increased dedicated library parking

KAWARTHA LAKES
PUBLIC LIBRARY

www.kawarthalakeslibrary.ca/bobcaygeonproject

AECOM

PROJECT

BOBCAYGEON LIBRARY RENOVATION + ADDITION

123 EAST STREET SOUTH, K0M 1A0
705-324-9411 ext. 3580

CLIENT

CITY OF KAWARTHA LAKES
50 WOLFE STREET
LINDSAY, ONTARIO K9V 2J2
TEL705.324.9411
HTTP://www.kawarthalakes.ca

CONSULTANT

AECOM Canada Architects Ltd.
300 Water St
Whitby, ON L1N 9J2
TEL905.215.1400 FAX905.668.0221
HTTP://www.aecom.com

TN
N

REGISTRATION

ONTARIO ASSOCIATION OF ARCHITECTS
NARGES DEHGHANI
LICENCE
8959

ISSUE/REVISION

PROJECT NUMBER

SHEET TITLE

SHEET NUMBER

AL-101

©2018 AECOM Corporation